Appendix 12

Survey of Existing Columbus Avenue Sanitary Sewer

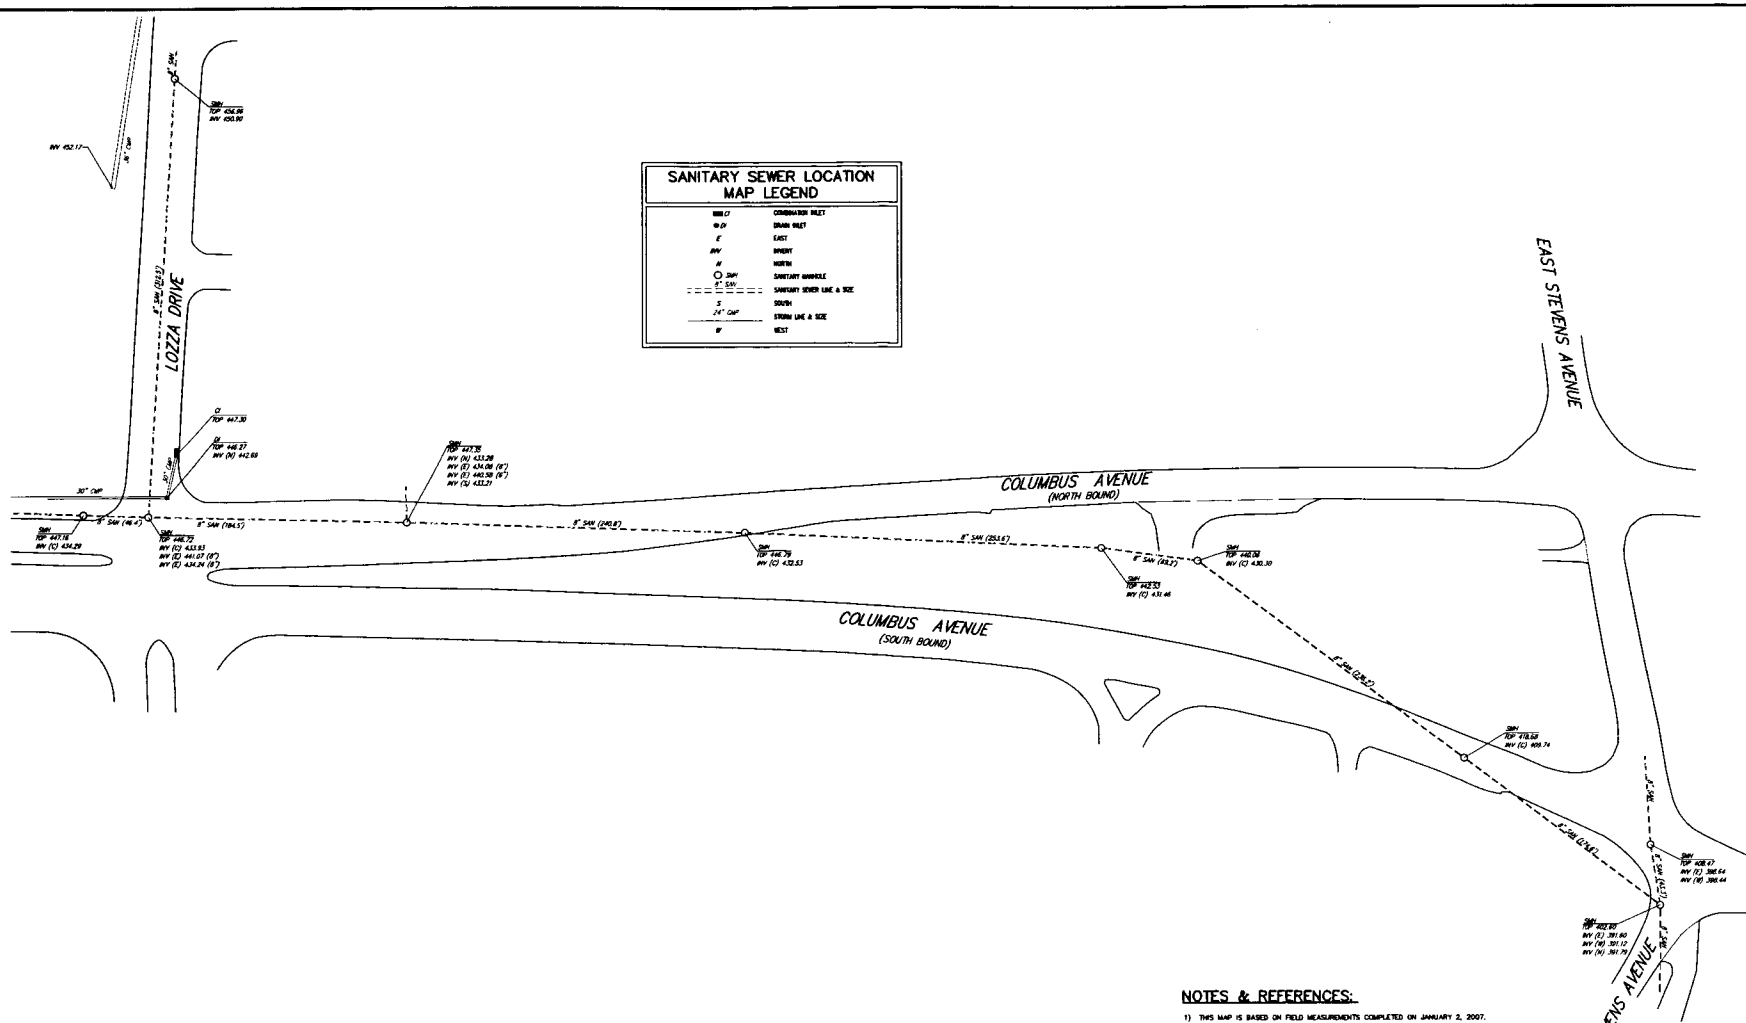

SANITARY SEWER LOCATION MAP LEGEND

	COMBINATION INLET
	DRAIN INLET
E	EAST
INV	INVERT
N	NORTH
SMH	SANITARY MANHOLE
8" SAN	SANITARY SEWER LINE & SIZE
S	SOUTH
24" CMP	STORM LINE & SIZE
W	WEST

GRAPHIC SCALE

(IN FEET)
1 inch = 40 ft.

NOTES & REFERENCES:

1) THIS MAP IS BASED ON FIELD MEASUREMENTS COMPLETED ON JANUARY 2, 2007.

2) THIS MAP IS PREPARED TO DEPICT THE LOCATION OF SPECIFIC SANITARY SEWER MANHOLES AND SANITARY SEWER PIPES. THE PAVEMENT LOCATION OF THE ROADS IS AS SHOWN ON THE TOWN OF MOUNT PLEASANT TOPOGRAPHIC MAP AND SHOULD BE CONSIDERED APPROPRIATE.

3) ALL UTILITIES ARE NOT SHOWN OR LOCATED. THE LOCATION OR COMPLETENESS OF UNDERGROUND INFORMATION CANNOT BE GUARANTEED. VERIFY THE ACTUAL LOCATION OF ALL UTILITIES PRIOR TO EXCAVATION OR CONSTRUCTION.

4) UNAUTHORIZED ALTERATION OR ADDITION TO A SURVEY MAP BEARING A LICENSED LAND SURVEYOR'S SEAL IS A VIOLATION OF SECTION 7209, SUB-DIVISION 2, OF THE NEW YORK STATE EDUCATION LAW.

5) ONLY COPIES FROM THE ORIGINAL OF THIS SURVEY, MARKED WITH AN ORIGINAL OF THE LAND SURVEYOR'S EMBOSSED SEAL SHALL BE CONSIDERED TO BE VALID TRUE COPIES. UNAUTHORIZED REPRODUCTION OF THIS MAP IS A VIOLATION OF APPLICABLE LAWS.

TO MY KNOWLEDGE AND BELIEF, THIS MAP IS SUBSTANTIALLY CORRECT AS NOTED HEREON.

THOMAS M. SCHMIDT NYS LICENSE NO. 50221

DATE

NO.	REVISION	DATE	BY
	Product Editions Obsolete		

COPYRIGHT © 2007 By John Meyer Consulting
All Rights Reserved. No part of this document may be reproduced, stored in a retrieval system, or transmitted in any form or by means, electronic, mechanical, photocopying, recording or otherwise, without the prior written permission of John Meyer Consulting. Any use of this document or its contents for other than the current project, without the prior written permission of John Meyer Consulting, shall be deemed to be unauthorized use of the document or its contents.

APPLICANT: LEGION OF CHRIST, INC.
584 COLUMBUS AVENUE
THORNWOOD, NEW YORK

ARCHITECT: RICHARD HENRY BEHR ARCHITECT, P.C.
2 WEAVER STREET
SCARSDALE, NEW YORK 10583

JMC
JOHN MEYER CONSULTING INC
120 Bedford Road
Armonk, NY 10504
voice 914.273.5225 • fax 914.273.2102
www.johnmeyerconsulting.com

SANITARY SEWER LOCATION MAP

WESTCHESTER UNIVERSITY
COLUMBUS AVENUE & STEVENS AVENUE
TOWN OF MOUNT PLEASANT, WESTCHESTER COUNTY, NY

DRAWN	TS	APPROVED	RR
SCALE	1"=40'		
DATE	01/02/2007		
PROJECT No.	5023-S		
SLM-1.dwg	SLM-1.bak	N/A	
DRAWING No.	SLM-1		